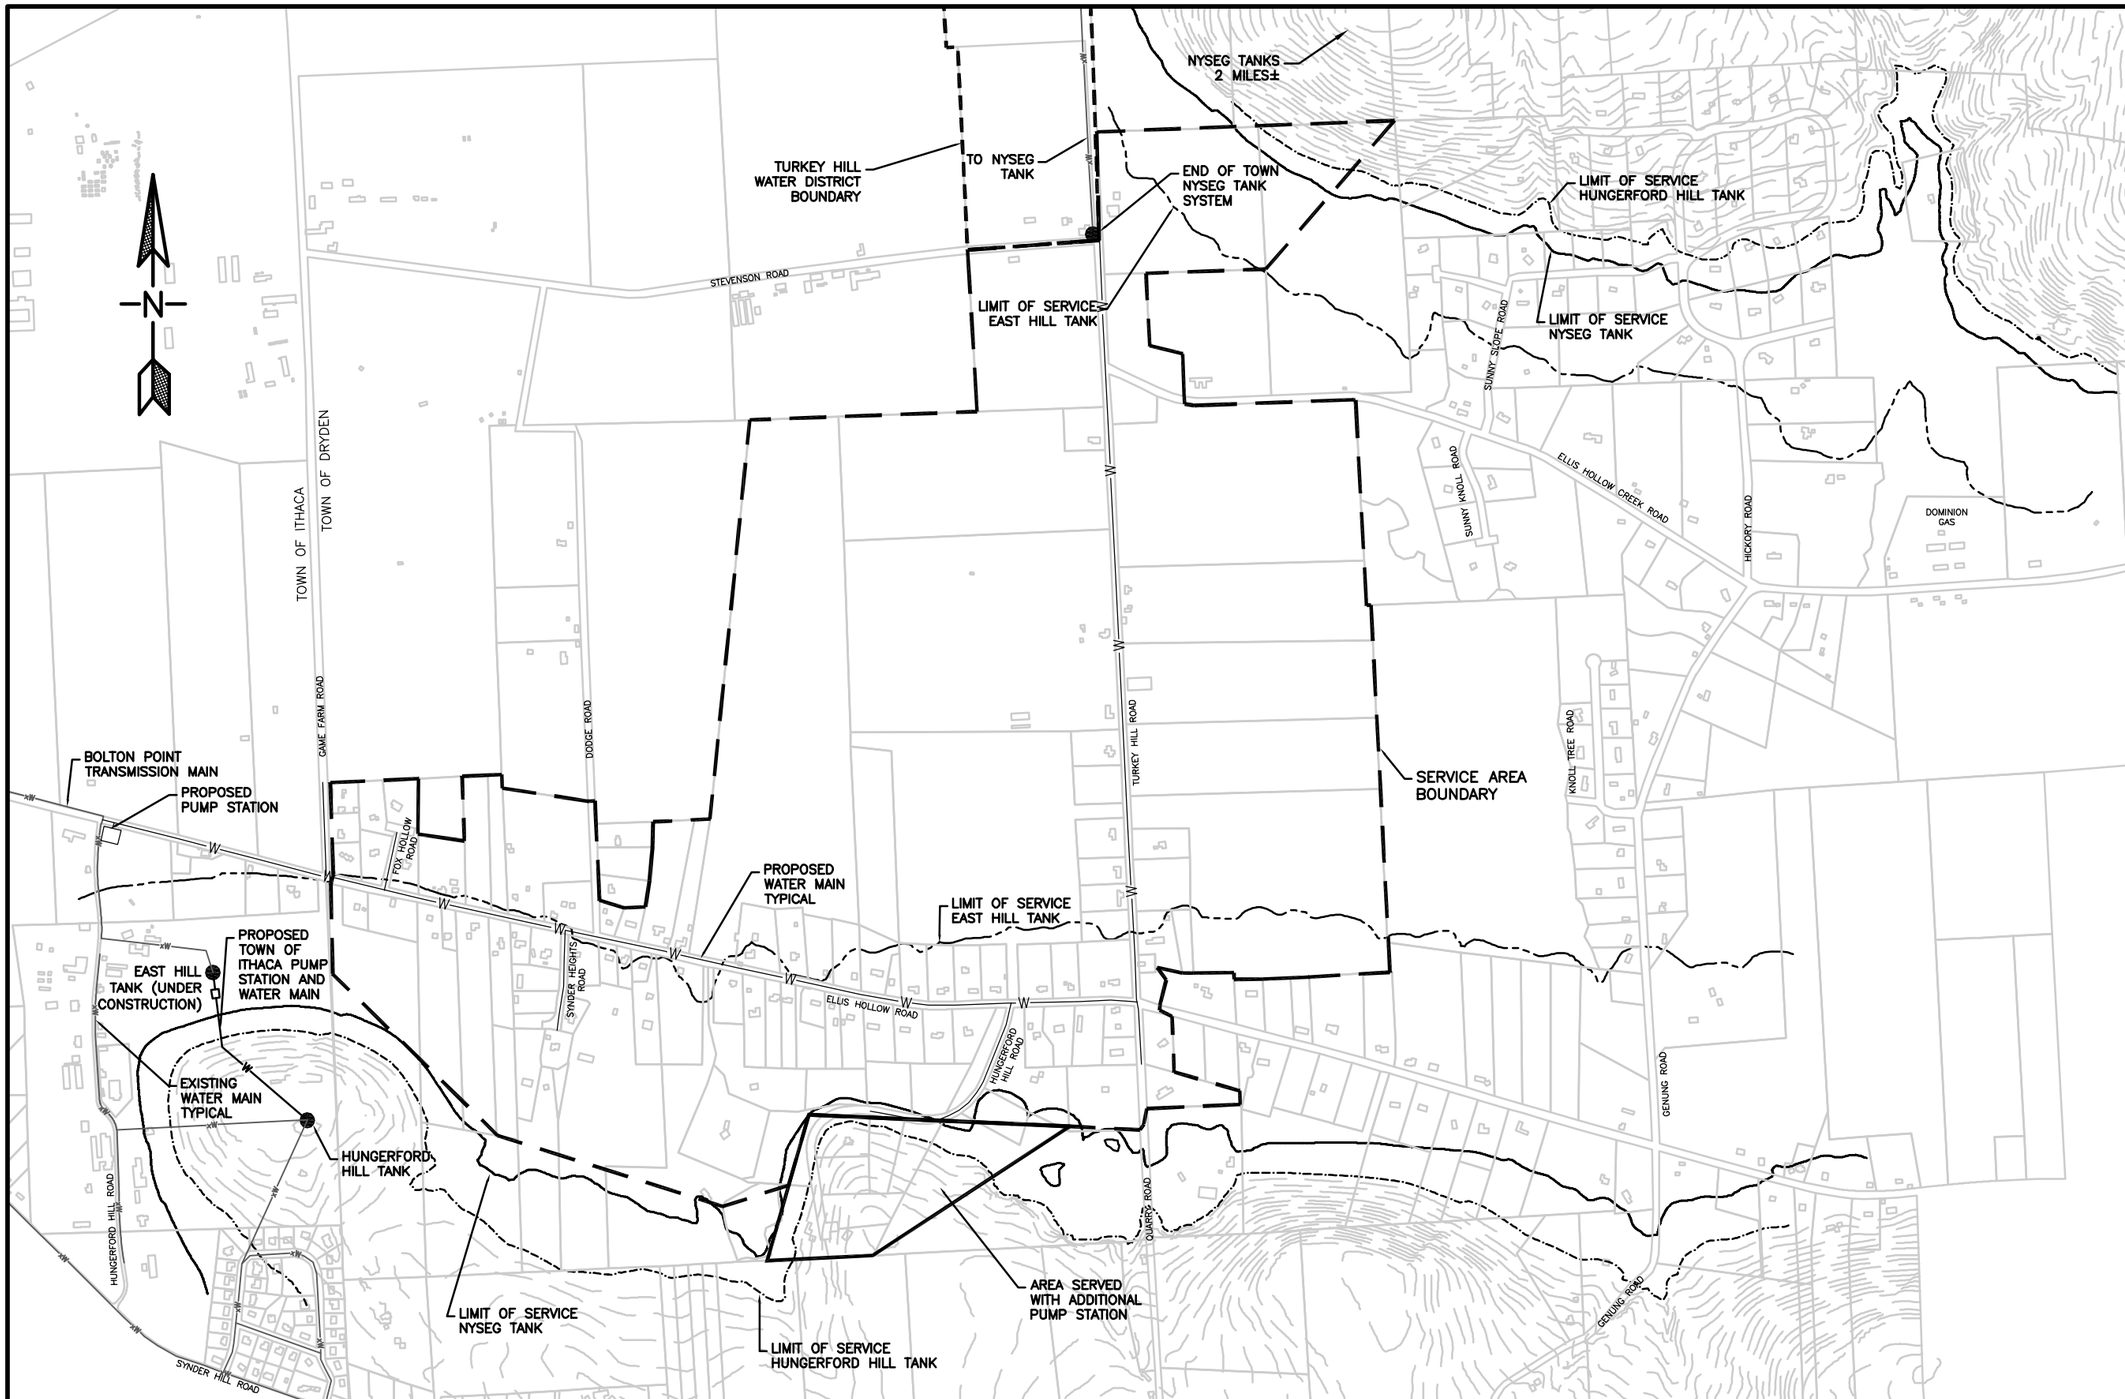

BASE SERVICE AREA – NYSEG TANKS

T.G. MILLER, P.C.
ENGINEERS AND SURVEYORS
203 NORTH AURORA STREET
P.O. BOX 777
ITHACA, NEW YORK 14851

ELLIS HOLLOW ROAD WATER DISTRICT
TOWN OF DRYDEN
TOMPKINS COUNTY, NEW YORK

SHEET TITLE

MAP 2

DATE: 03/01/06	JOB No. E06-02
SCALE: 1"=1,000	
DRAWN BY: TRT/DGP	SHEET 2of3
CHECKED: AJS	